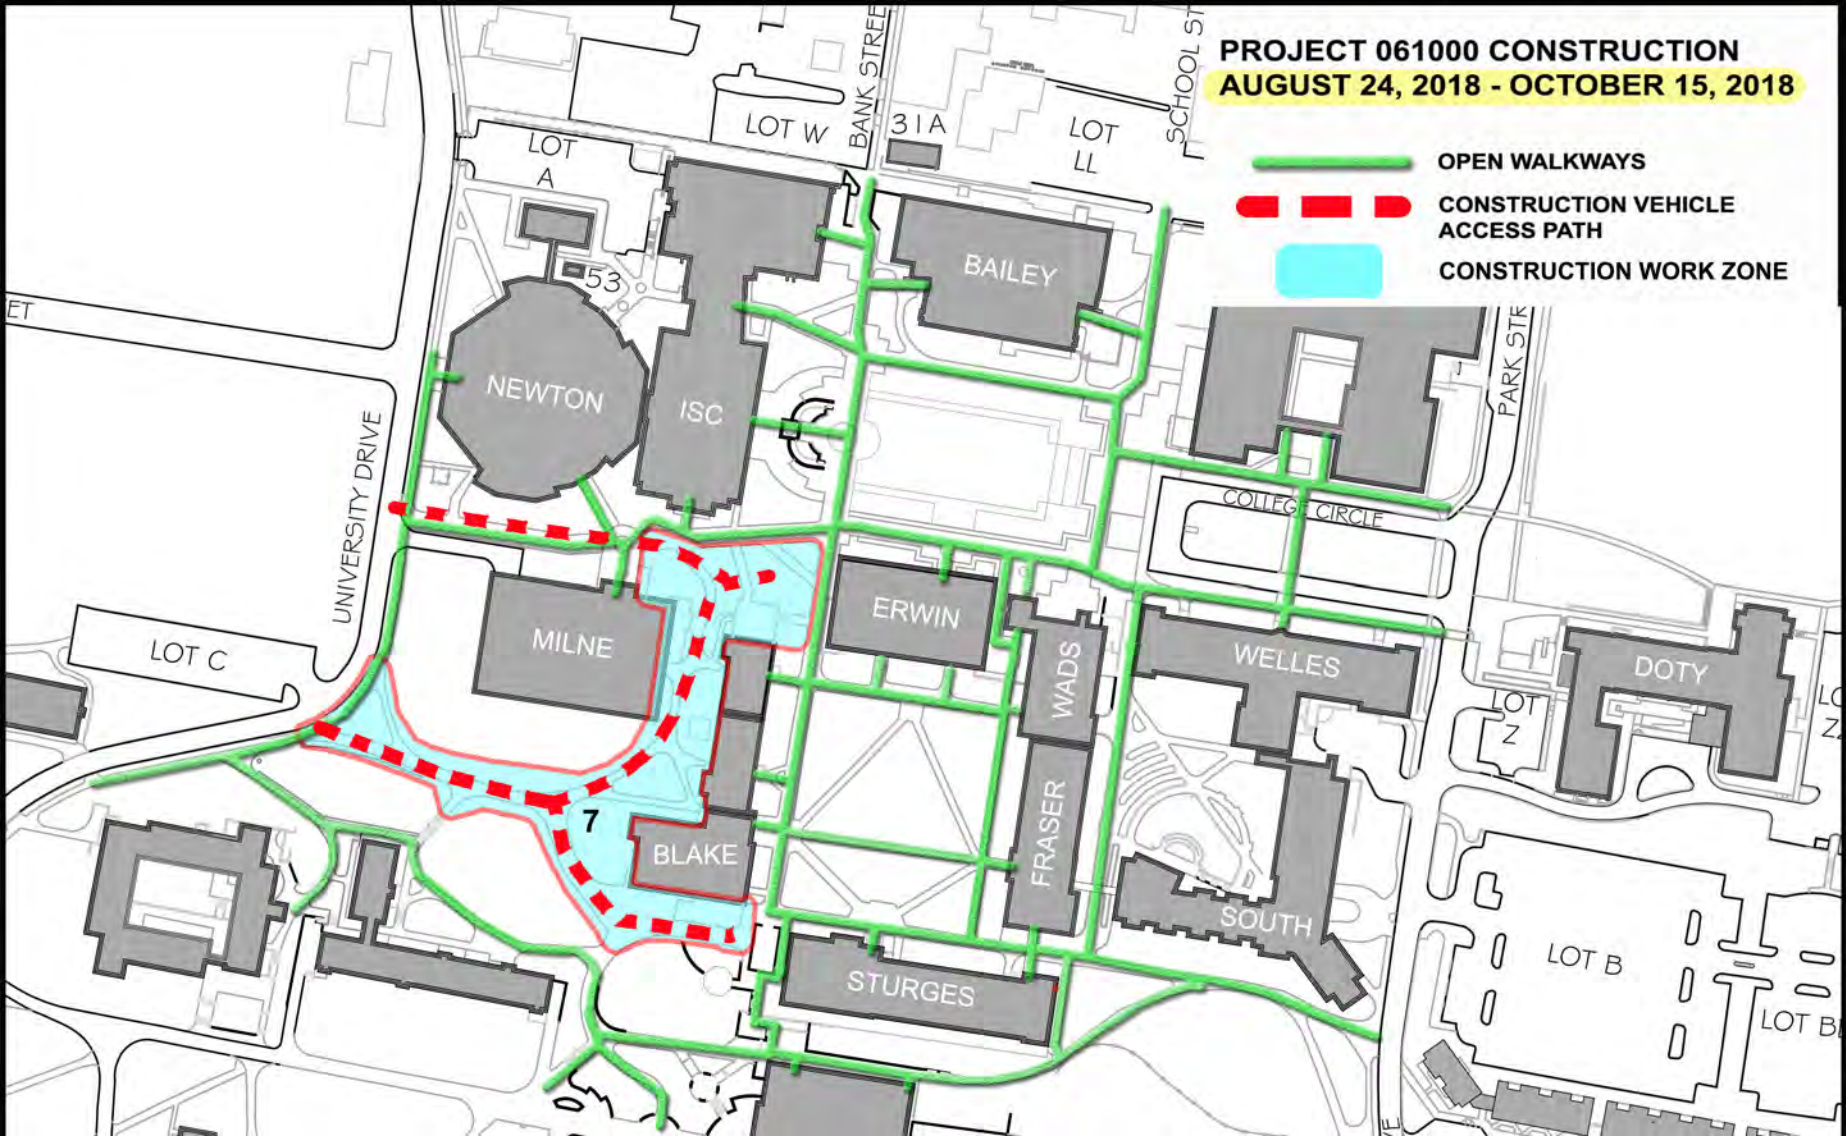
PROJECT 061000 CONSTRUCTION
AUGUST 24, 2018 - OCTOBER 15, 2018
OPEN WALKWAYS
CONSTRUCTION VEHICLE ACCESS PATH
CONSTRUCTION WORK ZONE
LOT W
BANK STREET
31A
LOT LL
SCHOOL ST
LOT A
53
BAILEY
NEWTON
ISC
PARK STR
UNIVERSITY DRIVE
COLLEGE CIRCLE
LOT C
MILNE
ERWIN
WADS
WELLES
DOTY
LOT Z
7
BLAKE
FRASER
SOUTH
STURGES
LOT B